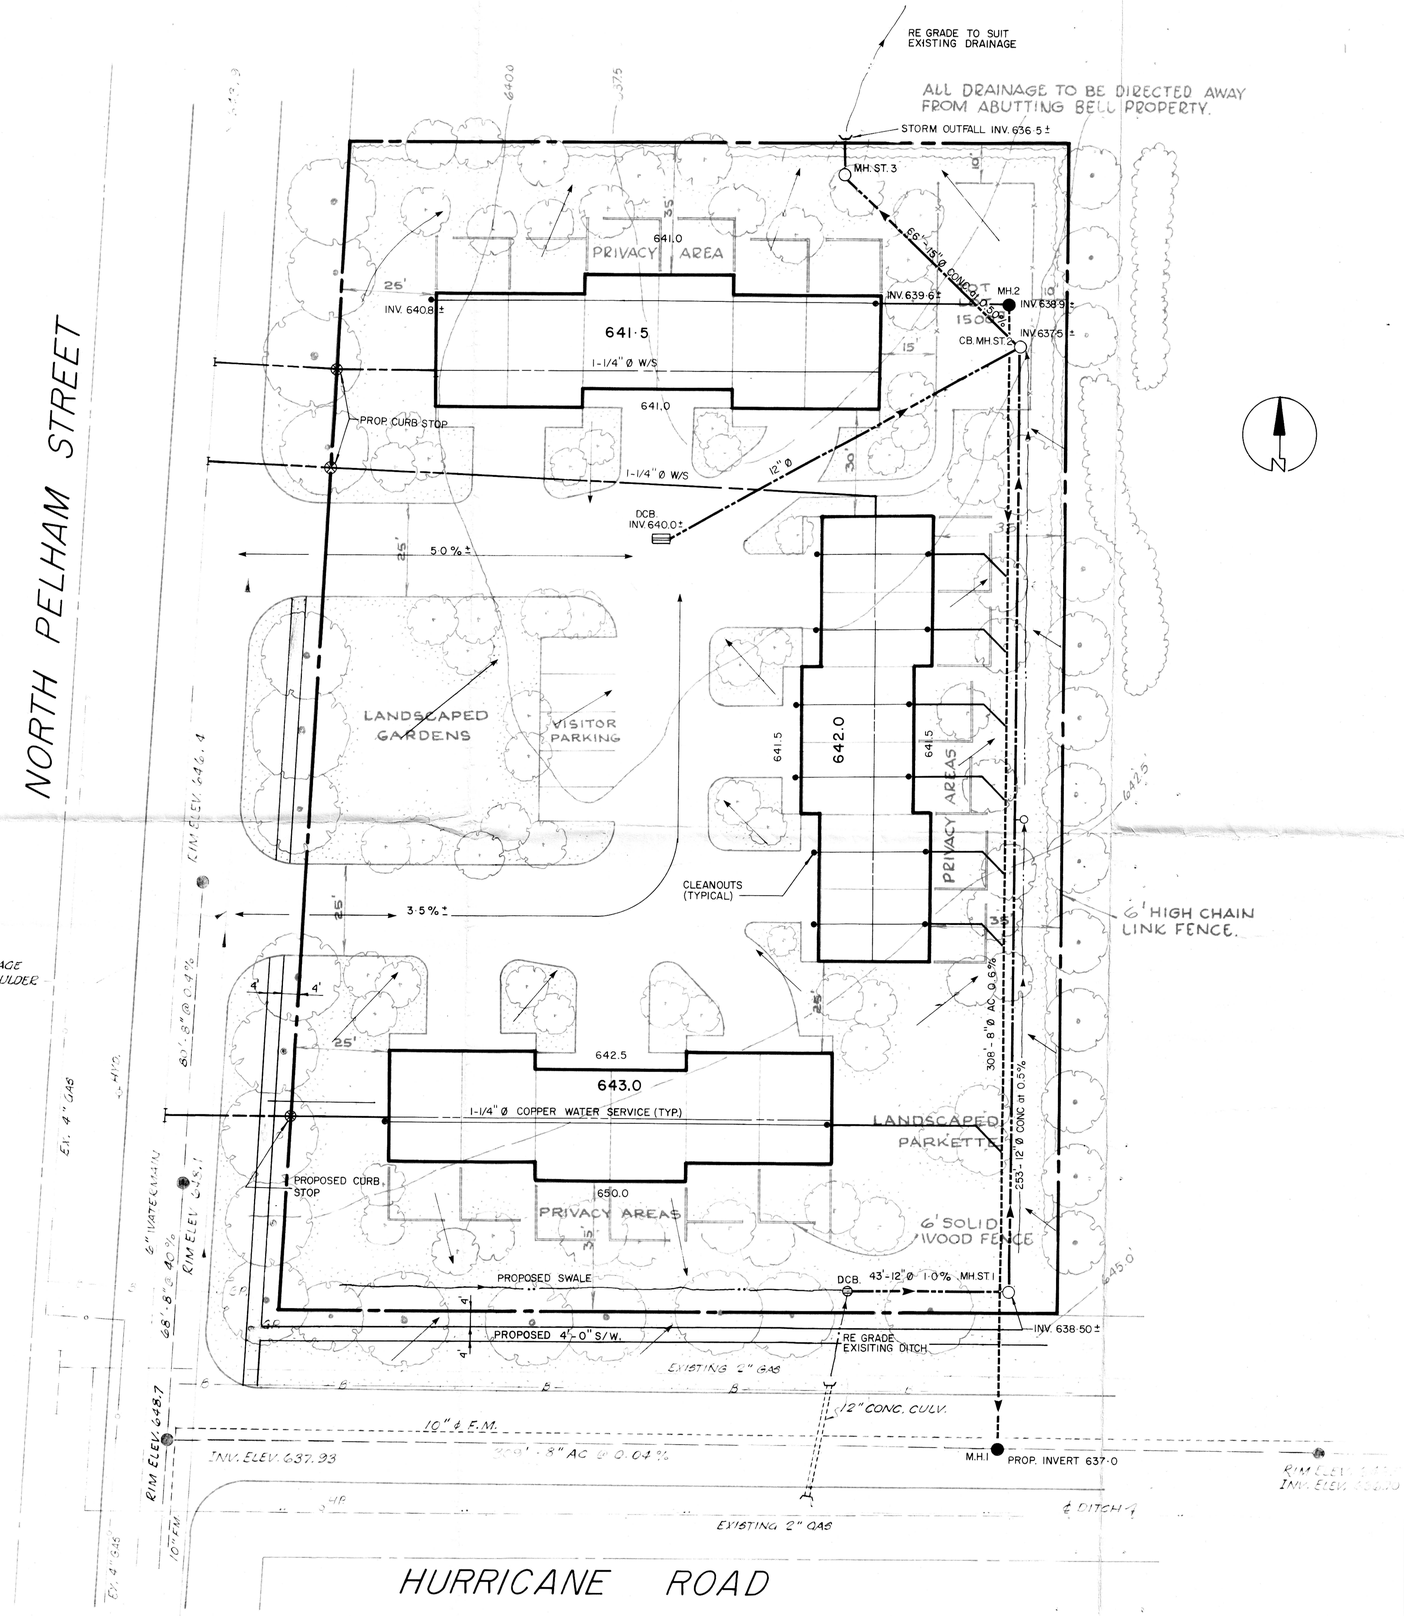

SCHEDULE "C"

No	REVISIONS	DATE	BY

DESIGN:

DRAWN BY: B.N.

DATE: April 75

FIELD BOOK

CONTRACTOR:

10 0 20

HORIZ. SCALE IN FEET

APPROVAL

APPROVAL

OWNER

SAMUEL ROY ENTERPRISES

PROJECT NAME

PRELIMINARY ENGINEERING FOR 18 UNIT TOWNHOUSES

PLANISTICS ENGINEERING INC.

PO. BOX 140 WATERDOWN ONTARIO L0R 2H0

(416) 689-7301 HAMILTON (416) 529-8036

DRAWING TITLE

SITE SERVICING & GRADING

DRAWING NO.

145 - GS-1