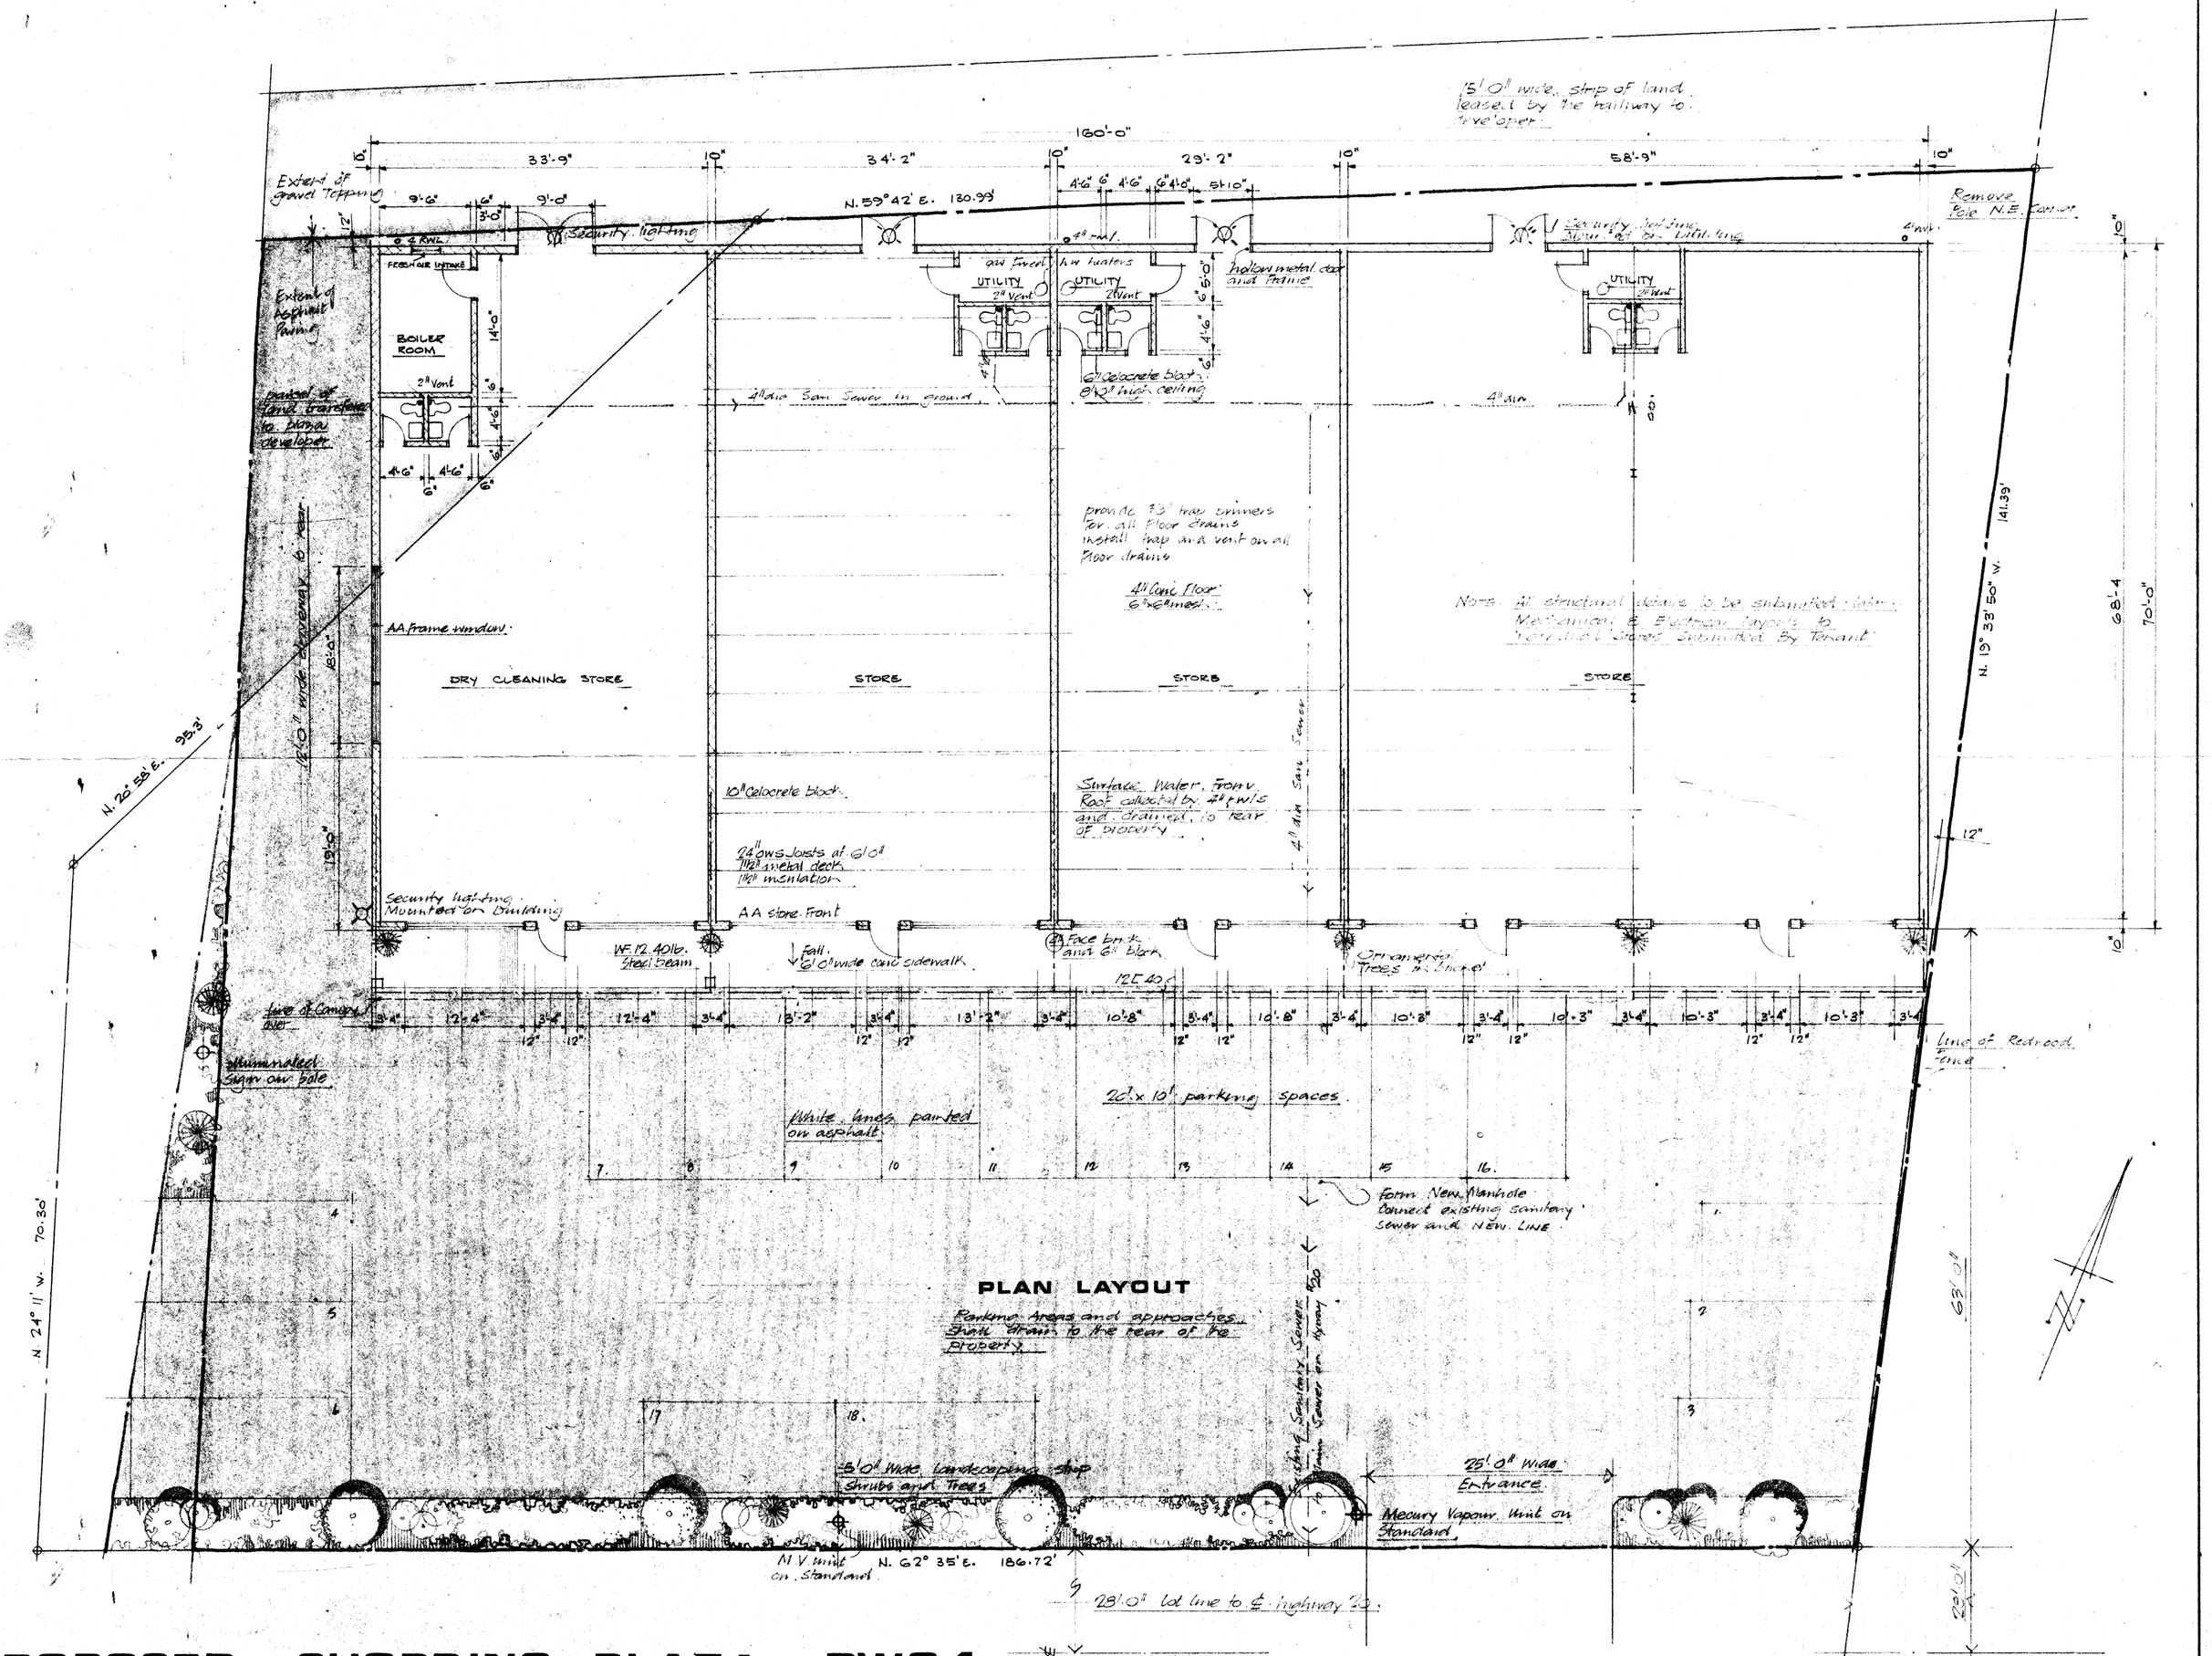

PROPOSED SHOPPING PLAZA DWG 1